


GOLDEN VALLEY RANCH WATER AND SEWER MASTER PLAN

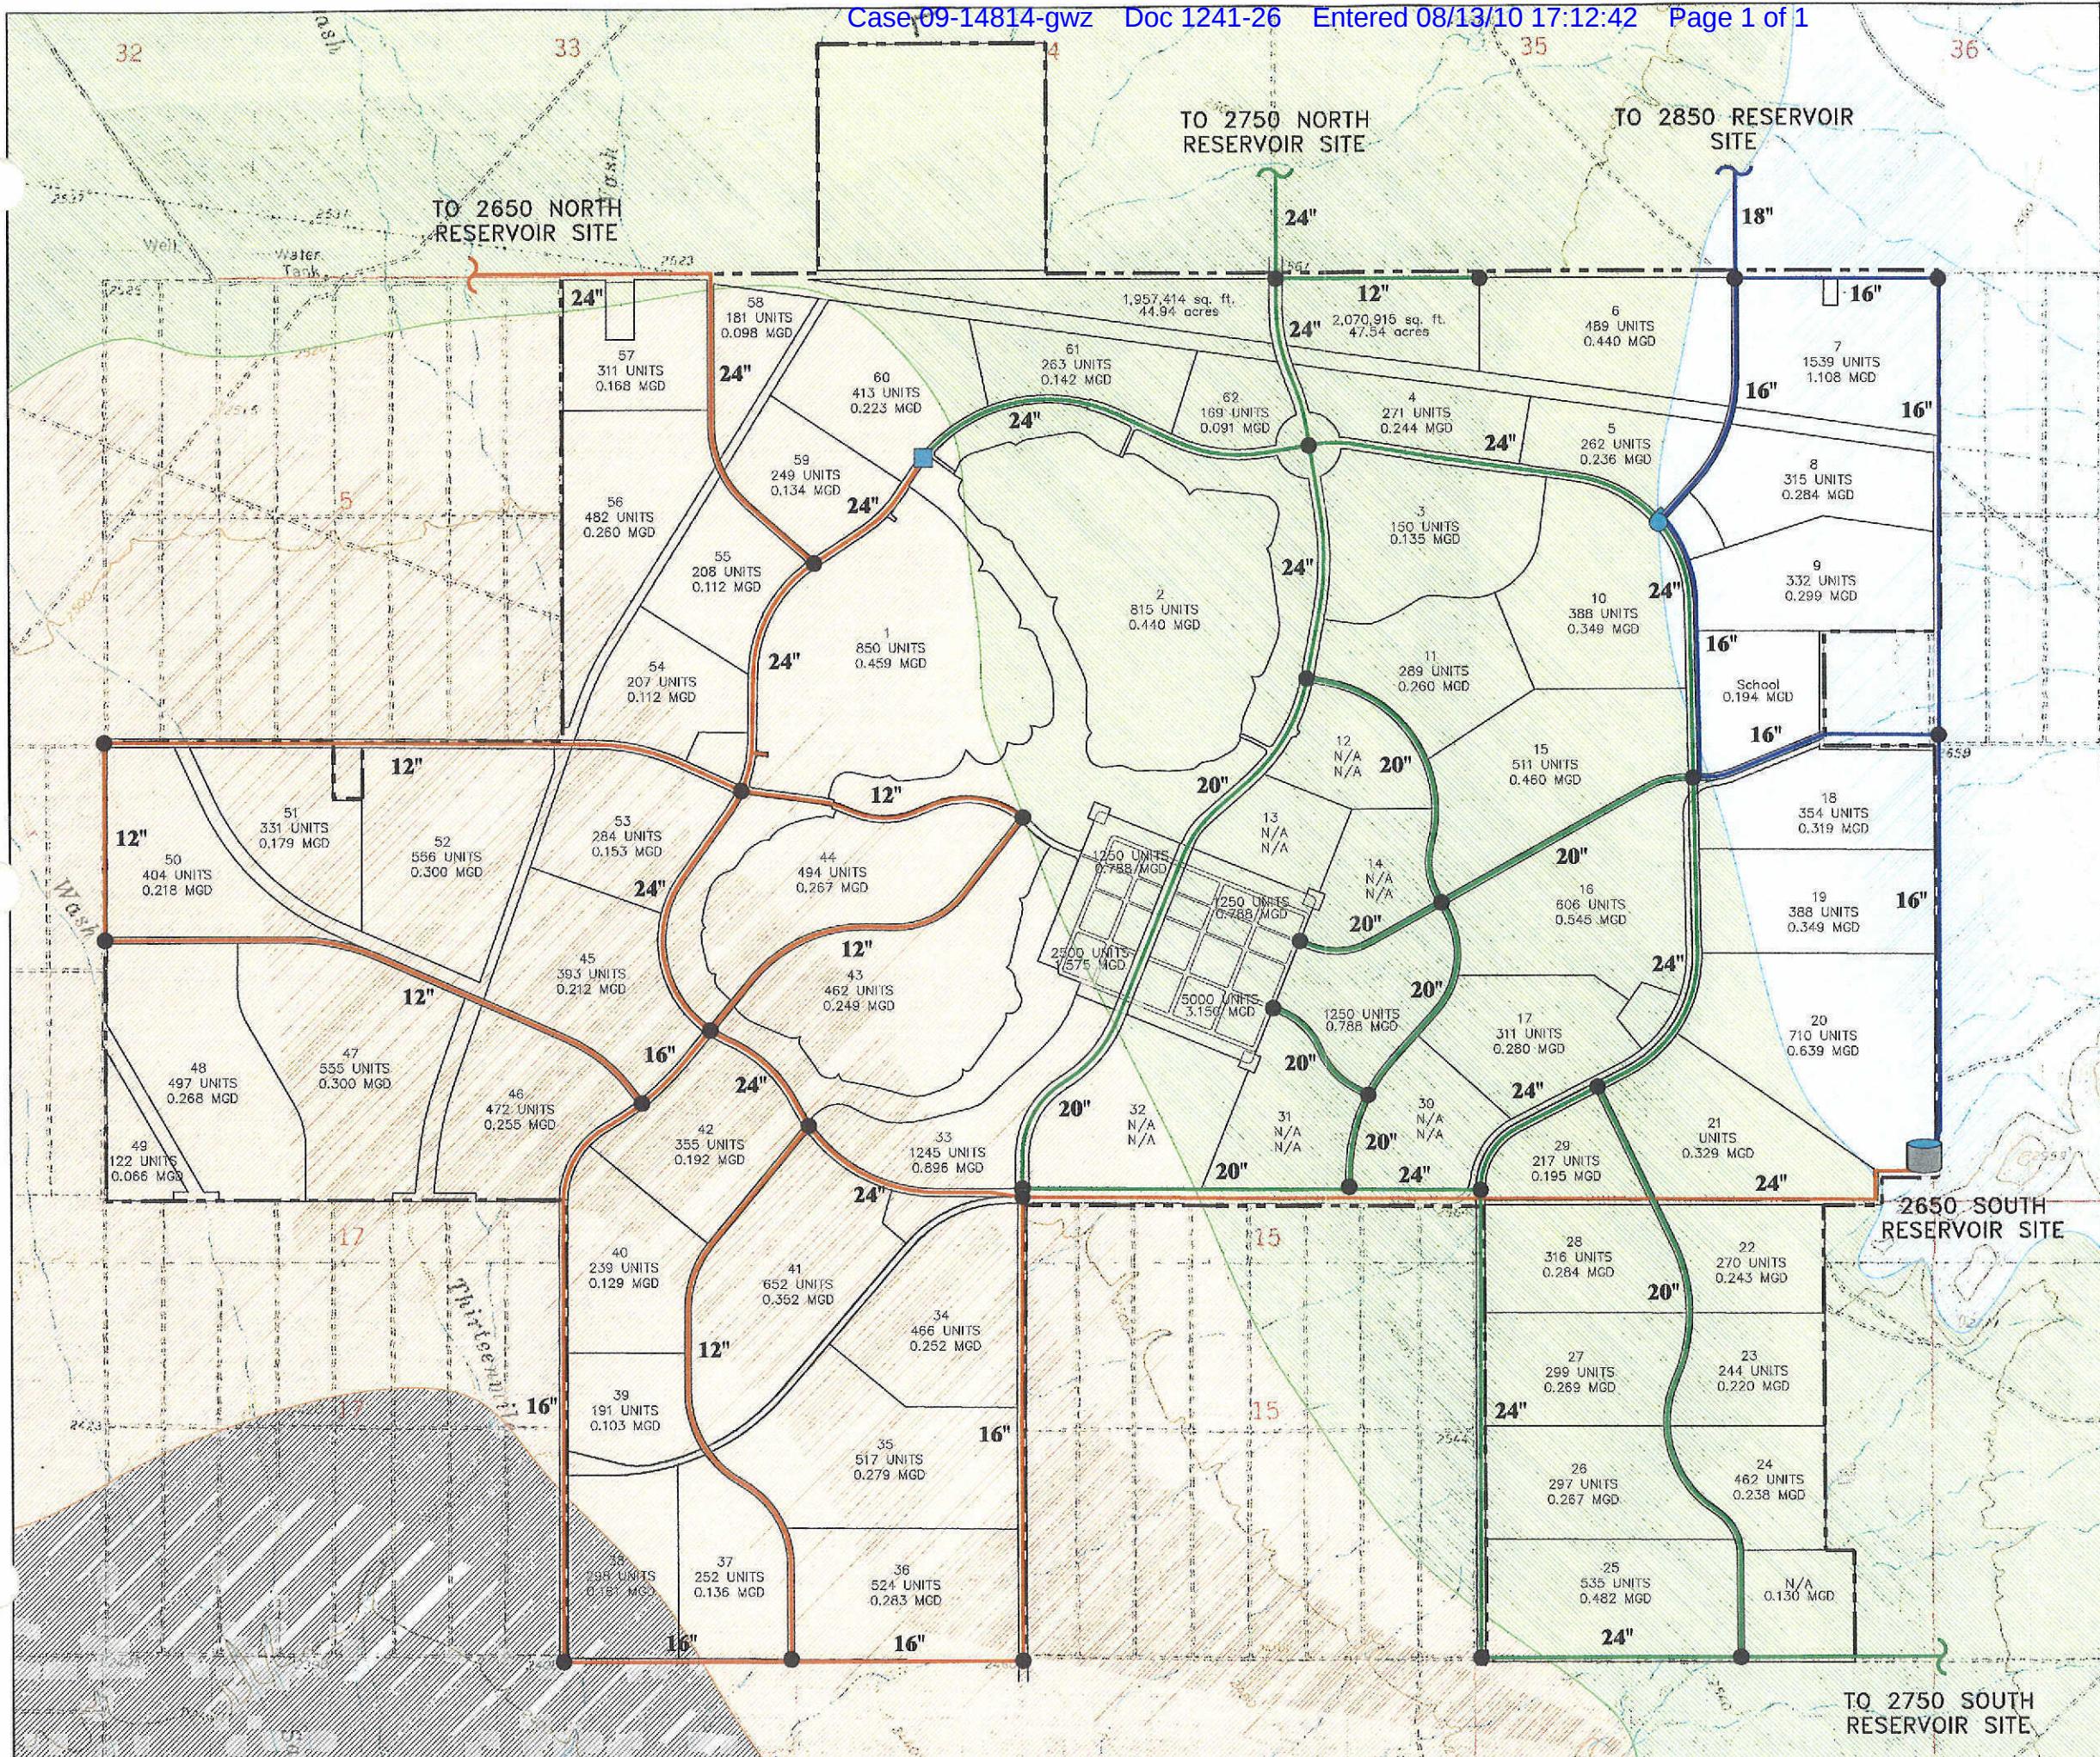

LEGEND

- 2850 ZONE WATER PIPELINE
- 2750 ZONE WATER PIPELINE
- 2650 ZONE WATER PIPELINE
- STREETS
- PARCEL LINE
- GOLDEN VALLEY RANCH BOUNDARY
- RESERVOIR SITE
- INTERIM PUMP STATION
- INTERIM PRESSURE REDUCING STATION
- 2850 PRESSURE ZONE
- 2750 PRESSURE ZONE
- 2650 PRESSURE ZONE
- FUTURE PRESSURE ZONE

FIGURE 2.3 ONSITE WATER DISTRIBUTION PIPELINES